NOTES

HORIZONTAL DATUM IS MASSACHUSETTS STATE PLANE COORDINATE SYSTEM NAD 83

VERTICAL DATUM IS NORTH AMERICAN VERTICAL DATUM OF 1988

THE UNDERGROUND UTILITIES SHOWN ARE BASED ON VISIBLE OBSERVATIONS, FIELD SURVEY, AND RECORD INFORMATION PROVIDED BY OTHERS. IT IS NOT WARRANTED THAT ALL UNDERGROUND UTILITIES ARE SHOWN. THE LOCATIONS SHOWN ARE TO BE CONSIDERED APPROXIMATE.

DIGSAFE MUST BE NOTIFIED PRIOR TO ANY EXCAVATIONS.

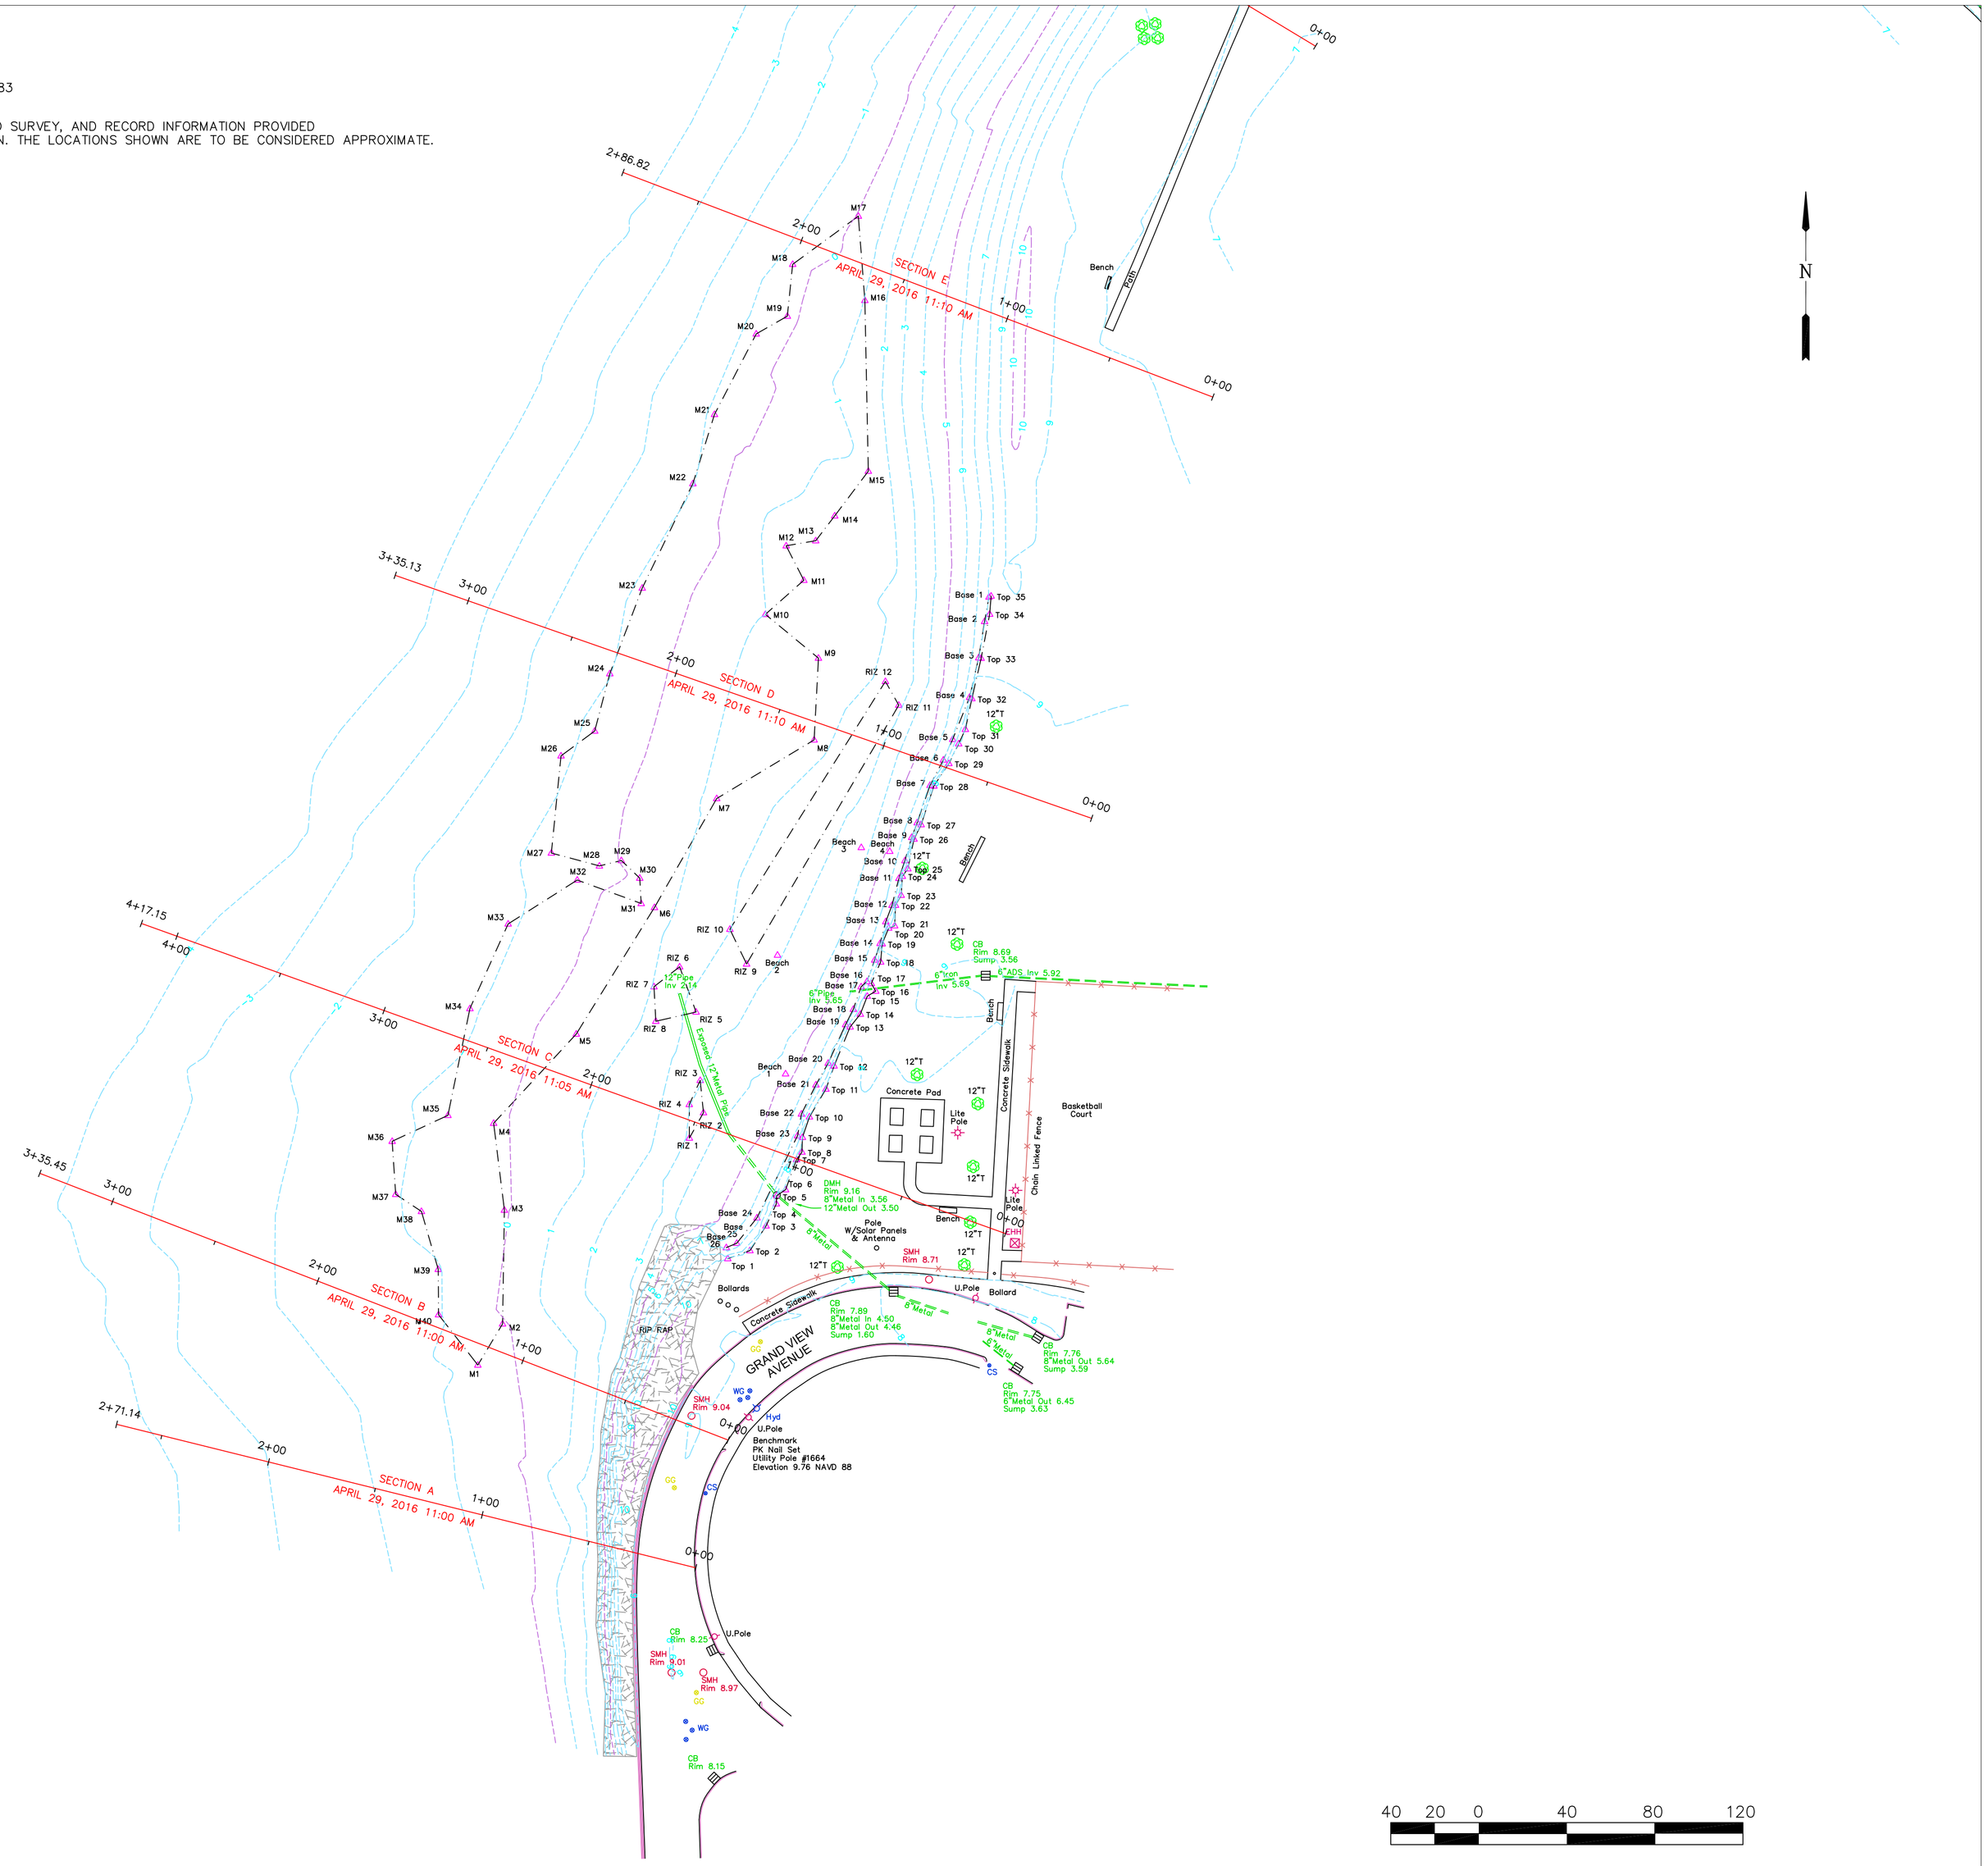

DRW:	SMM	DSG:	CHK:	DATE
REV.		DESCRIPTION		

ELECTRICAL:

CIVIL:

EXISTING CONDITIONS

COUGHLIN PARK
GRAND VIEW AVENUE
IN
WINTHROP, MA

Prepared For

WOODARD & CURRAN
35 NEW ENGLAND BUSINESS CENTER SUITE 180
ANDOVER, MA 01810

COUGHLIN ENVIRONMENTAL SERVICES, LLC

CONSULTING ENGINEERS AND PLANNERS

62 Montvale Avenue Phone: (781) 832-1002
Stoneham, MA 02180-3637 Fax: (781) 438-9654
Email: mail@coughlinenvironmental.com

DATE: MAY 13, 2016

CES NO.: 718-46 SCALE: 1"=40'

SHEET 2 OF 5

© 2016 COUGHLIN ENVIRONMENTAL SERVICES, LLC